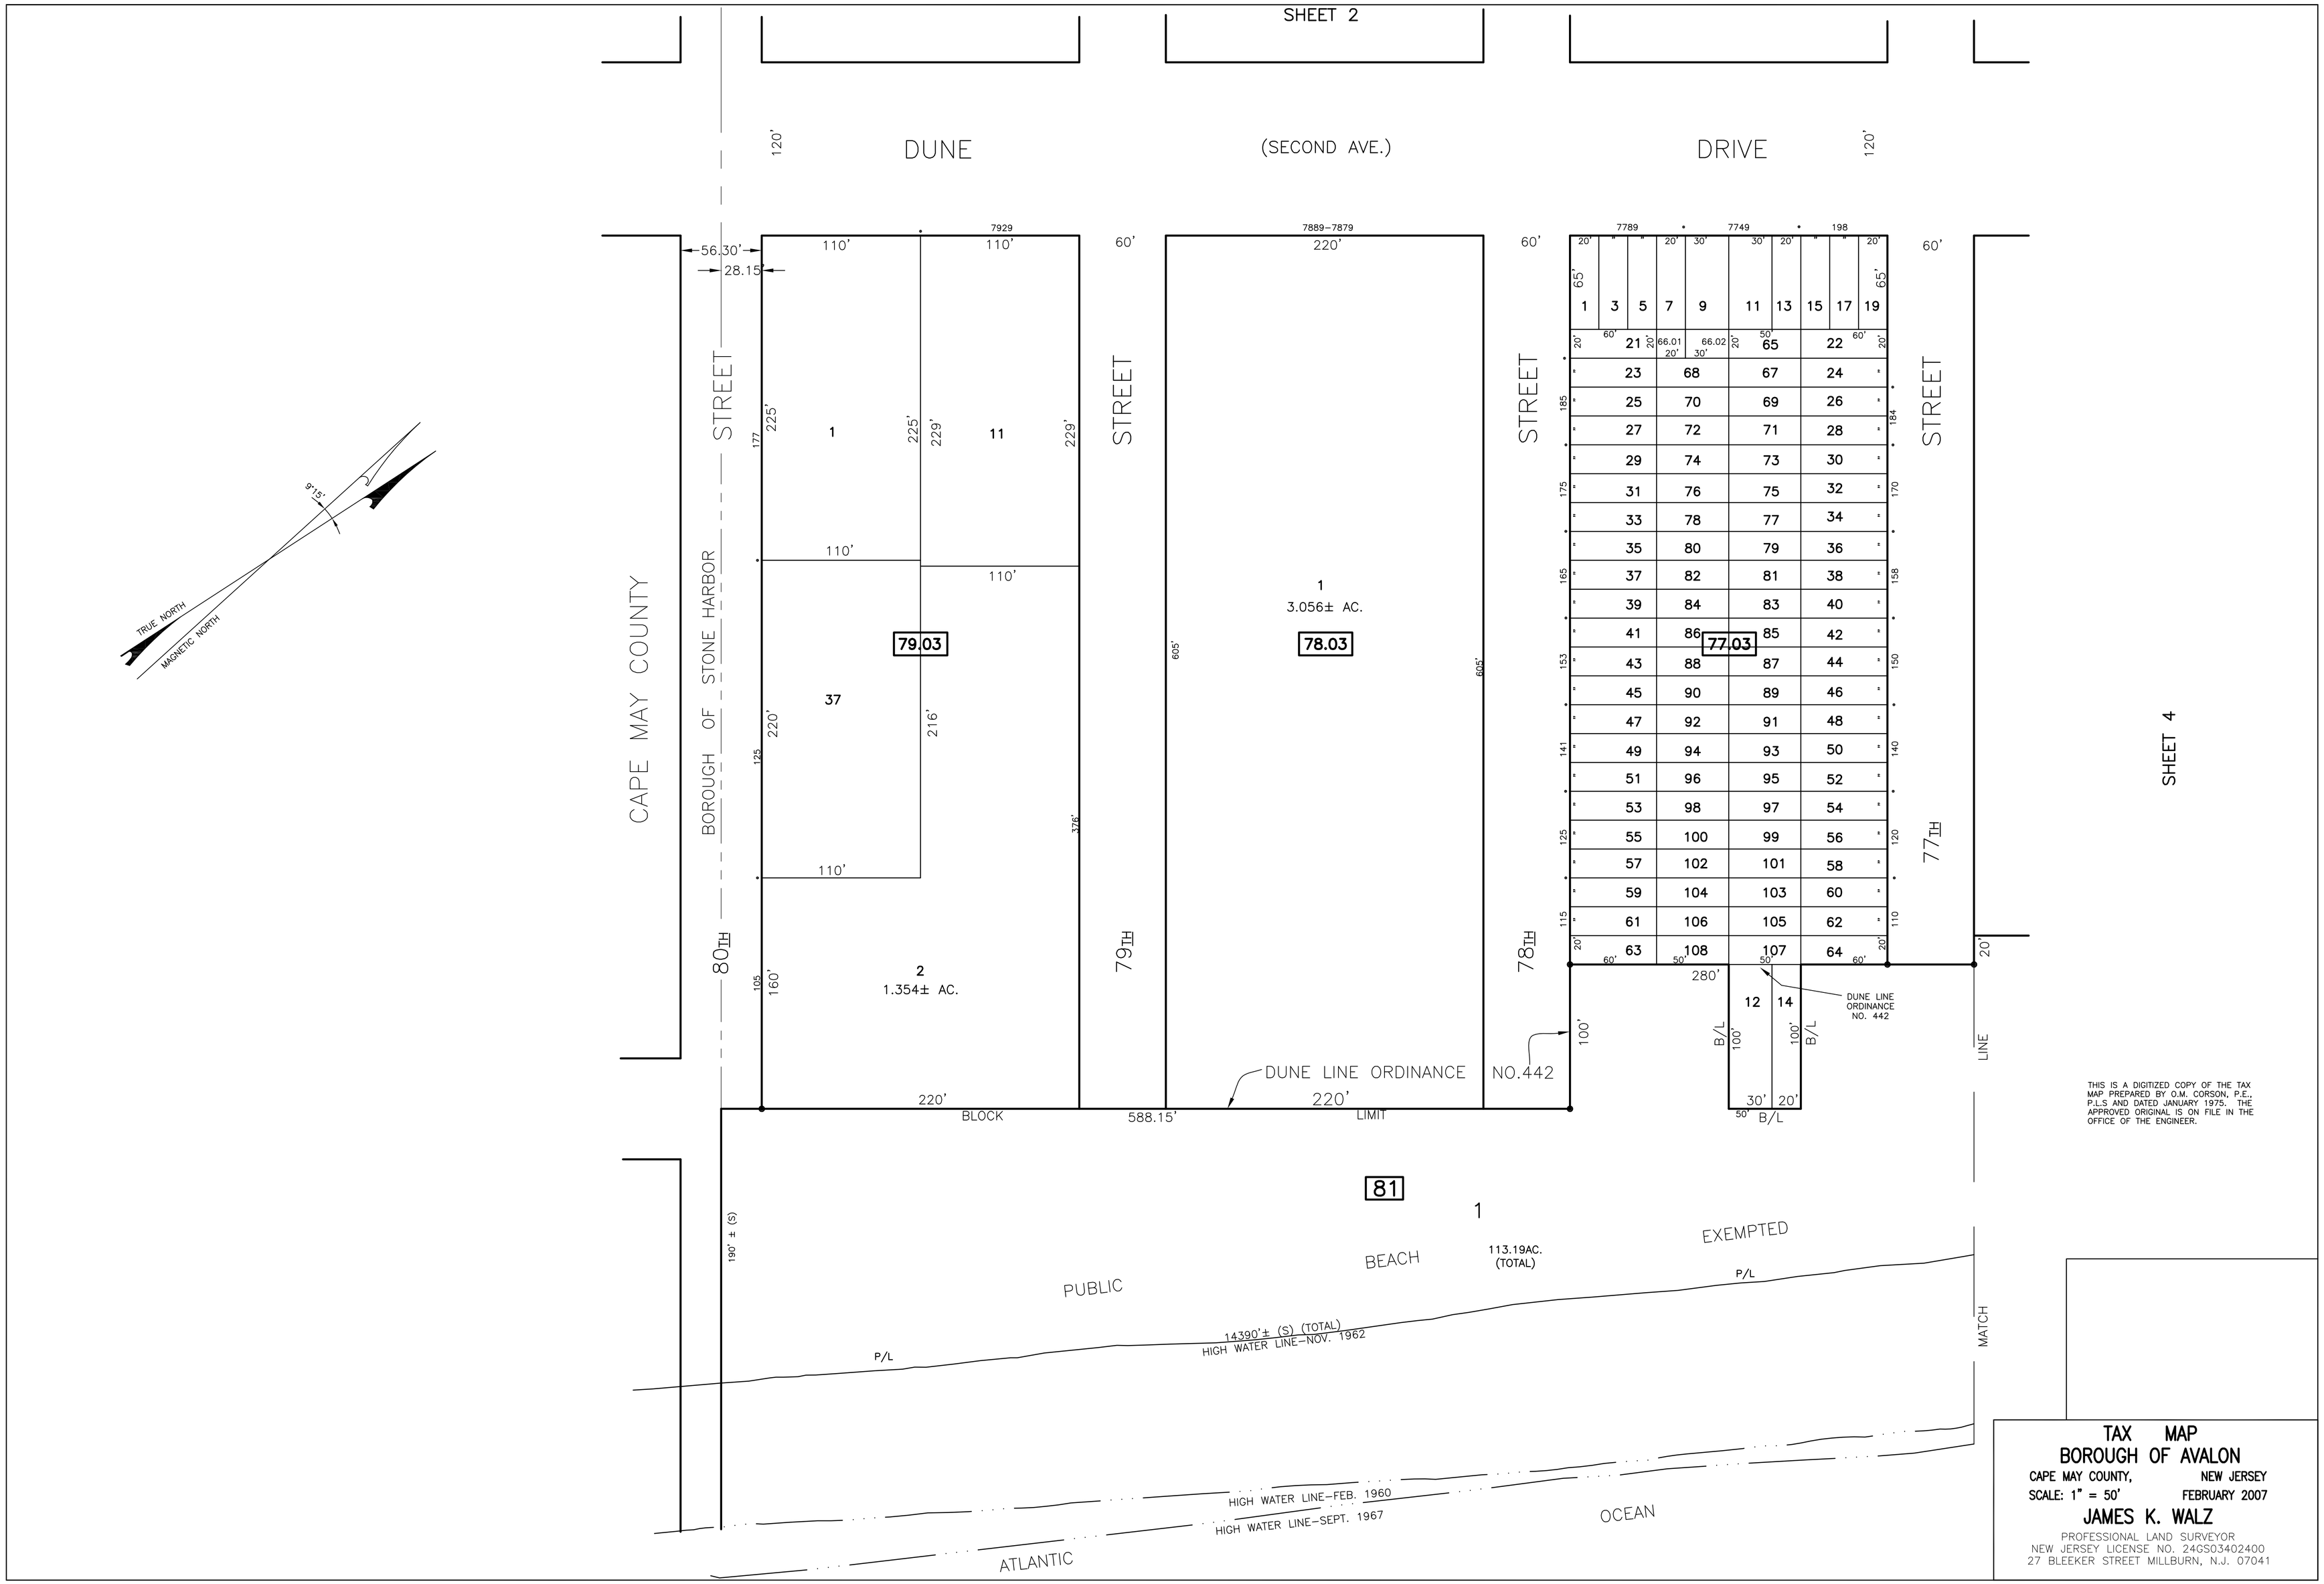
SHEET 2
DUNE
(SECOND AVE.)
DRIVE
CAPE MAY COUNTY
BOROUGH OF STONE HARBOR
STREET
80TH
79TH
78TH
77TH
SHEET 4
79.03
78.03
77.03
1
3.056± AC.
2
1.354± AC.
DUNE LINE ORDINANCE NO.442
DUNE LINE ORDINANCE NO. 442
BLOCK
LIMIT
588.15'
81
113.19AC. (TOTAL)
PUBLIC
BEACH
EXEMPTED
14390'± (S) (TOTAL)
HIGH WATER LINE-NOV. 1962
HIGH WATER LINE-FEB. 1960
HIGH WATER LINE-SEPT. 1967
ATLANTIC
OCEAN
MATCH
LINE
TRUE NORTH
MAGNETIC NORTH
9°15'
THIS IS A DIGITIZED COPY OF THE TAX MAP PREPARED BY O.M. CORSON, P.E., P.L.S AND DATED JANUARY 1975. THE APPROVED ORIGINAL IS ON FILE IN THE OFFICE OF THE ENGINEER.
TAX MAP
BOROUGH OF AVALON
CAPE MAY COUNTY, NEW JERSEY
SCALE: 1" = 50' FEBRUARY 2007
JAMES K. WALZ
PROFESSIONAL LAND SURVEYOR
NEW JERSEY LICENSE NO. 24GS03402400
27 BLEEKER STREET MILLBURN, N.J. 07041