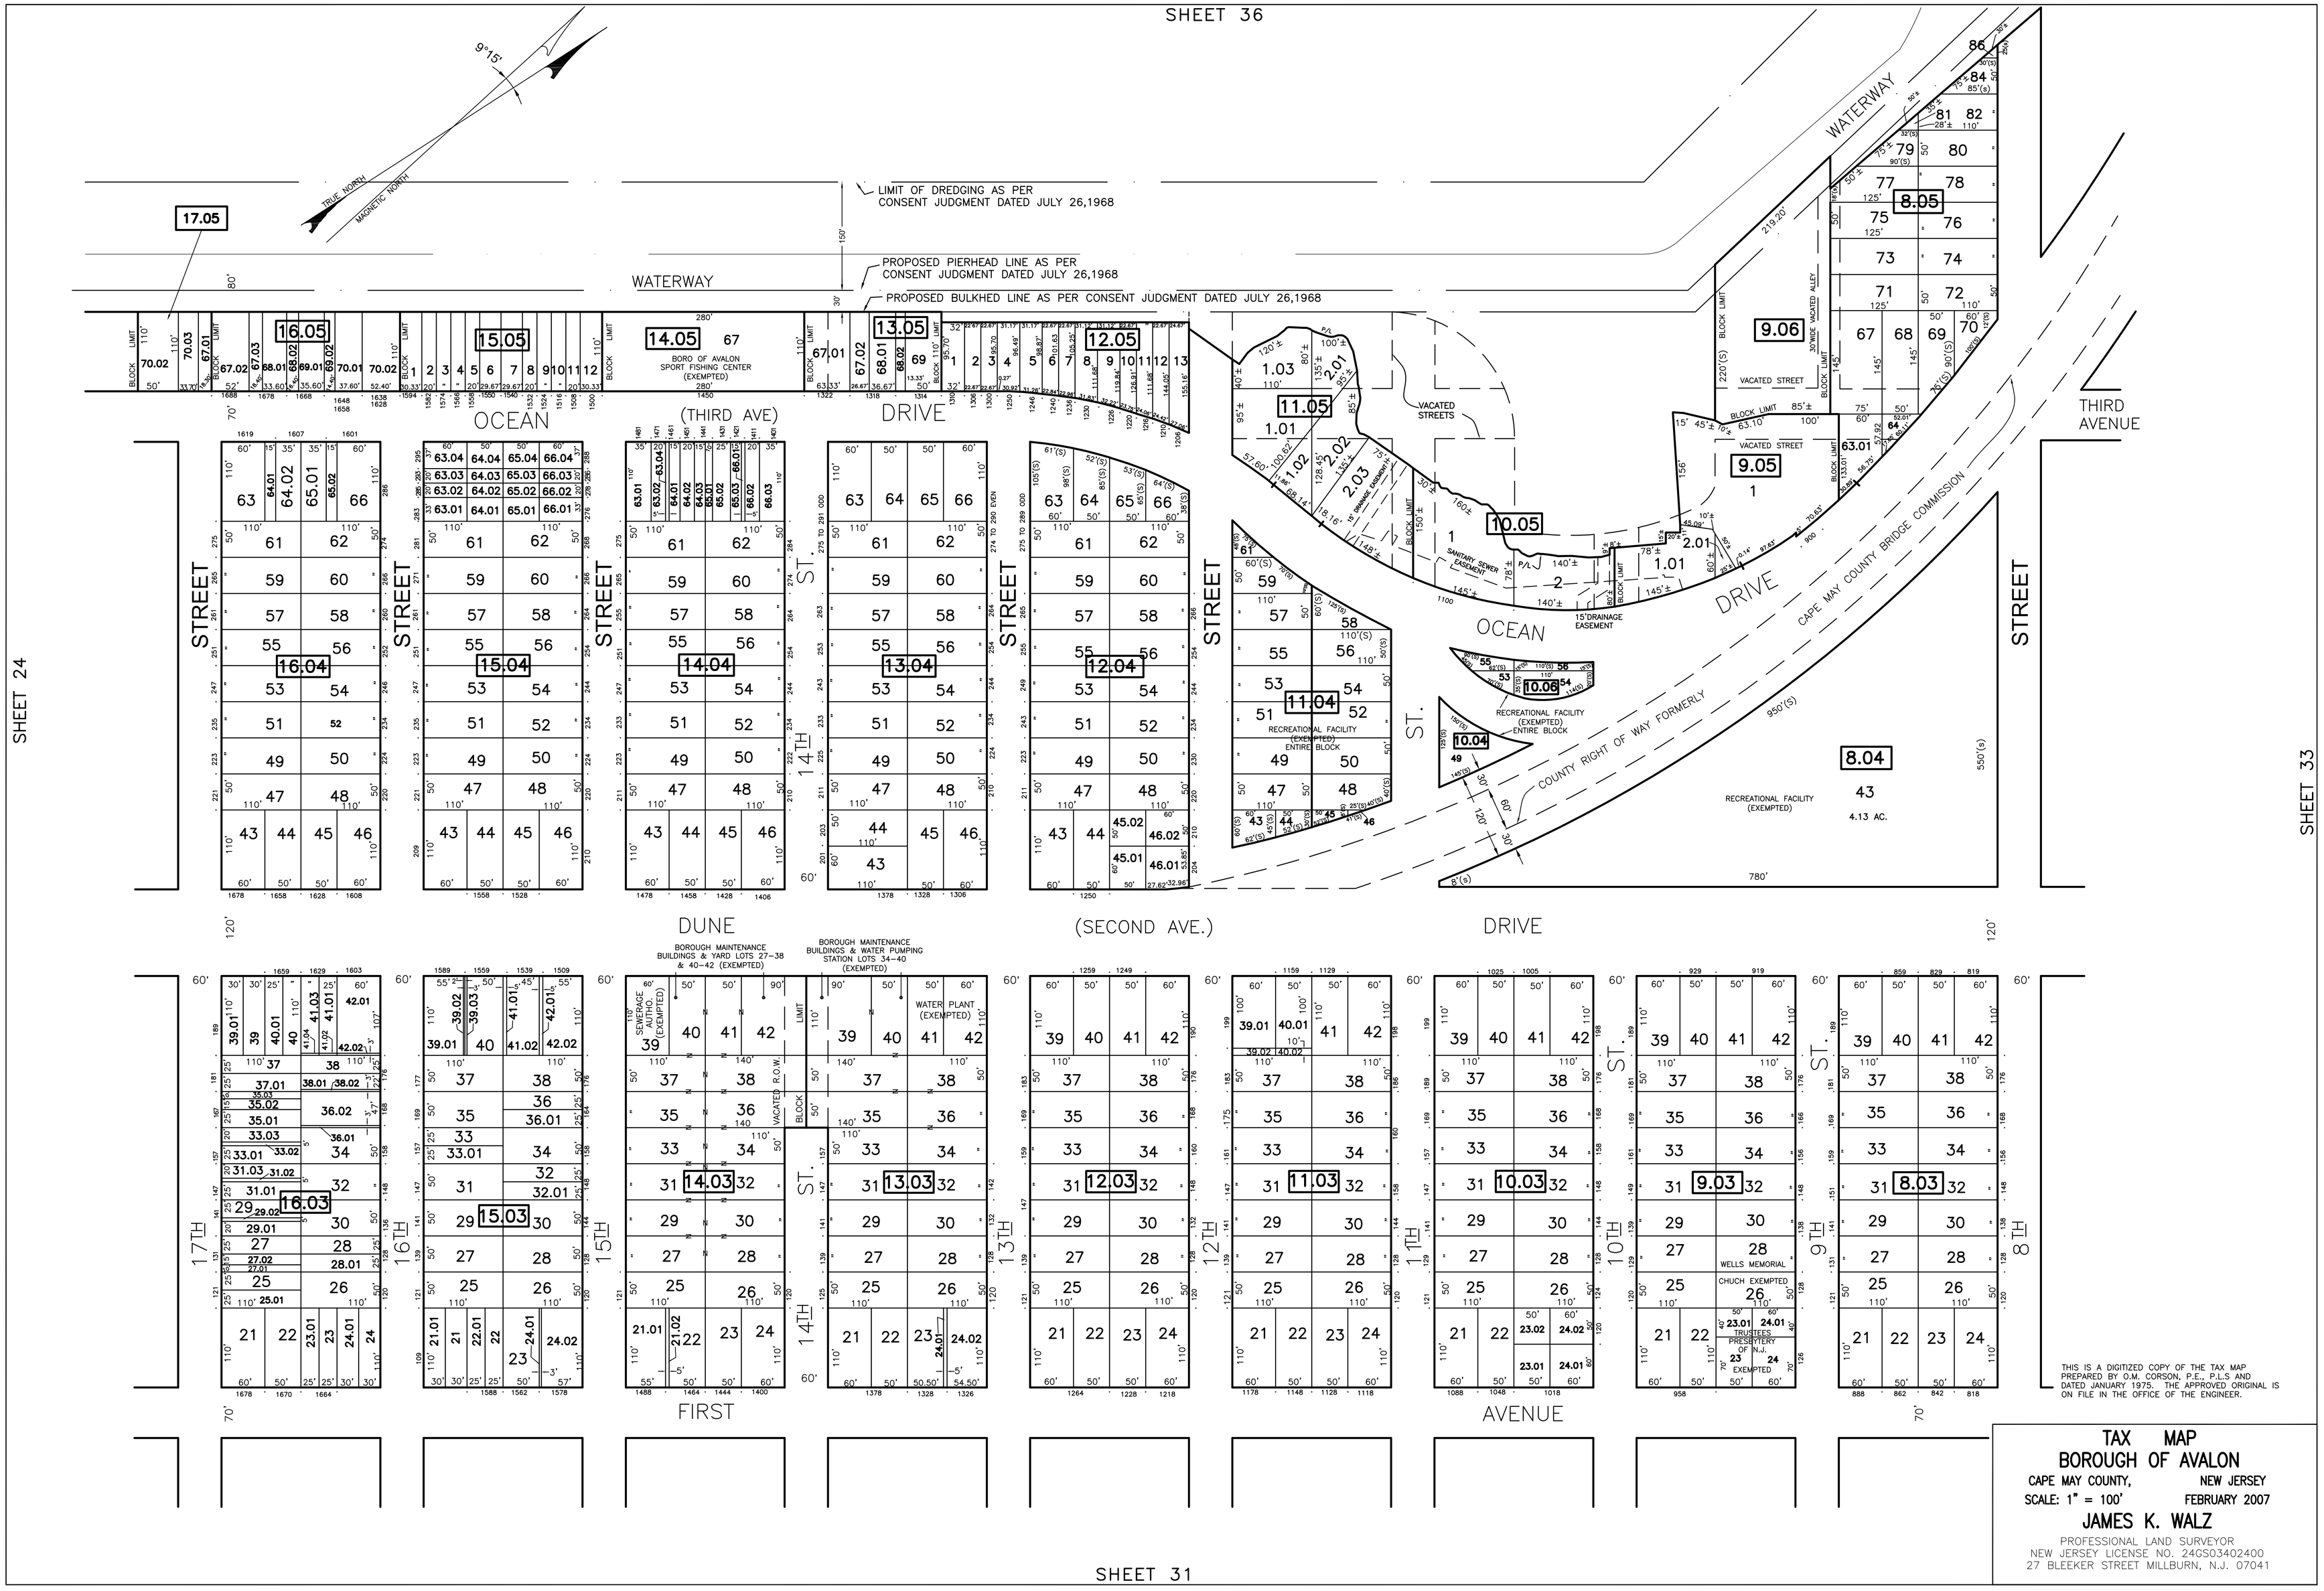
SHEET 36
SHEET 24
SHEET 33
SHEET 31
TRUE NORTH
MAGNETIC NORTH
LIMIT OF DREDGING AS PER CONSENT JUDGMENT DATED JULY 26,1968
PROPOSED PIERHEAD LINE AS PER CONSENT JUDGMENT DATED JULY 26,1968
PROPOSED BULKHED LINE AS PER CONSENT JUDGMENT DATED JULY 26,1968
WATERWAY
OCEAN DRIVE
(THIRD AVE)
BORO OF AVALON SPORT FISHING CENTER (EXEMPTED)
VACATED STREETS
SANITARY SEWER EASEMENT
15' DRAINAGE EASEMENT
RECREATIONAL FACILITY (EXEMPTED) ENTIRE BLOCK
COUNTY RIGHT OF WAY FORMERLY
CAPE MAY COUNTY BRIDGE COMMISSION
THIRD AVENUE
STREET
14TH ST.
DUNE
(SECOND AVE.)
DRIVE
BOROUGH MAINTENANCE BUILDINGS & YARD LOTS 27-38 & 40-42 (EXEMPTED)
BOROUGH MAINTENANCE BUILDINGS & WATER PUMPING STATION LOTS 34-40 (EXEMPTED)
WATER PLANT (EXEMPTED)
SEWERAGE AUTHO. (EXEMPTED)
WELLS MEMORIAL
CHUCH EXEMPTED
TRUSTEES PRESBYTERY OF N.J. EXEMPTED
17TH
16TH
15TH
14TH ST.
13TH
12TH
11TH
10TH ST.
9TH ST.
8TH
FIRST
AVENUE
THIS IS A DIGITIZED COPY OF THE TAX MAP PREPARED BY O.M. CORSON, P.E., P.L.S AND DATED JANUARY 1975. THE APPROVED ORIGINAL IS ON FILE IN THE OFFICE OF THE ENGINEER.
TAX MAP
BOROUGH OF AVALON
CAPE MAY COUNTY, NEW JERSEY
SCALE: 1" = 100' FEBRUARY 2007
JAMES K. WALZ
PROFESSIONAL LAND SURVEYOR
NEW JERSEY LICENSE NO. 24GS03402400
27 BLEEKER STREET MILLBURN, N.J. 07041